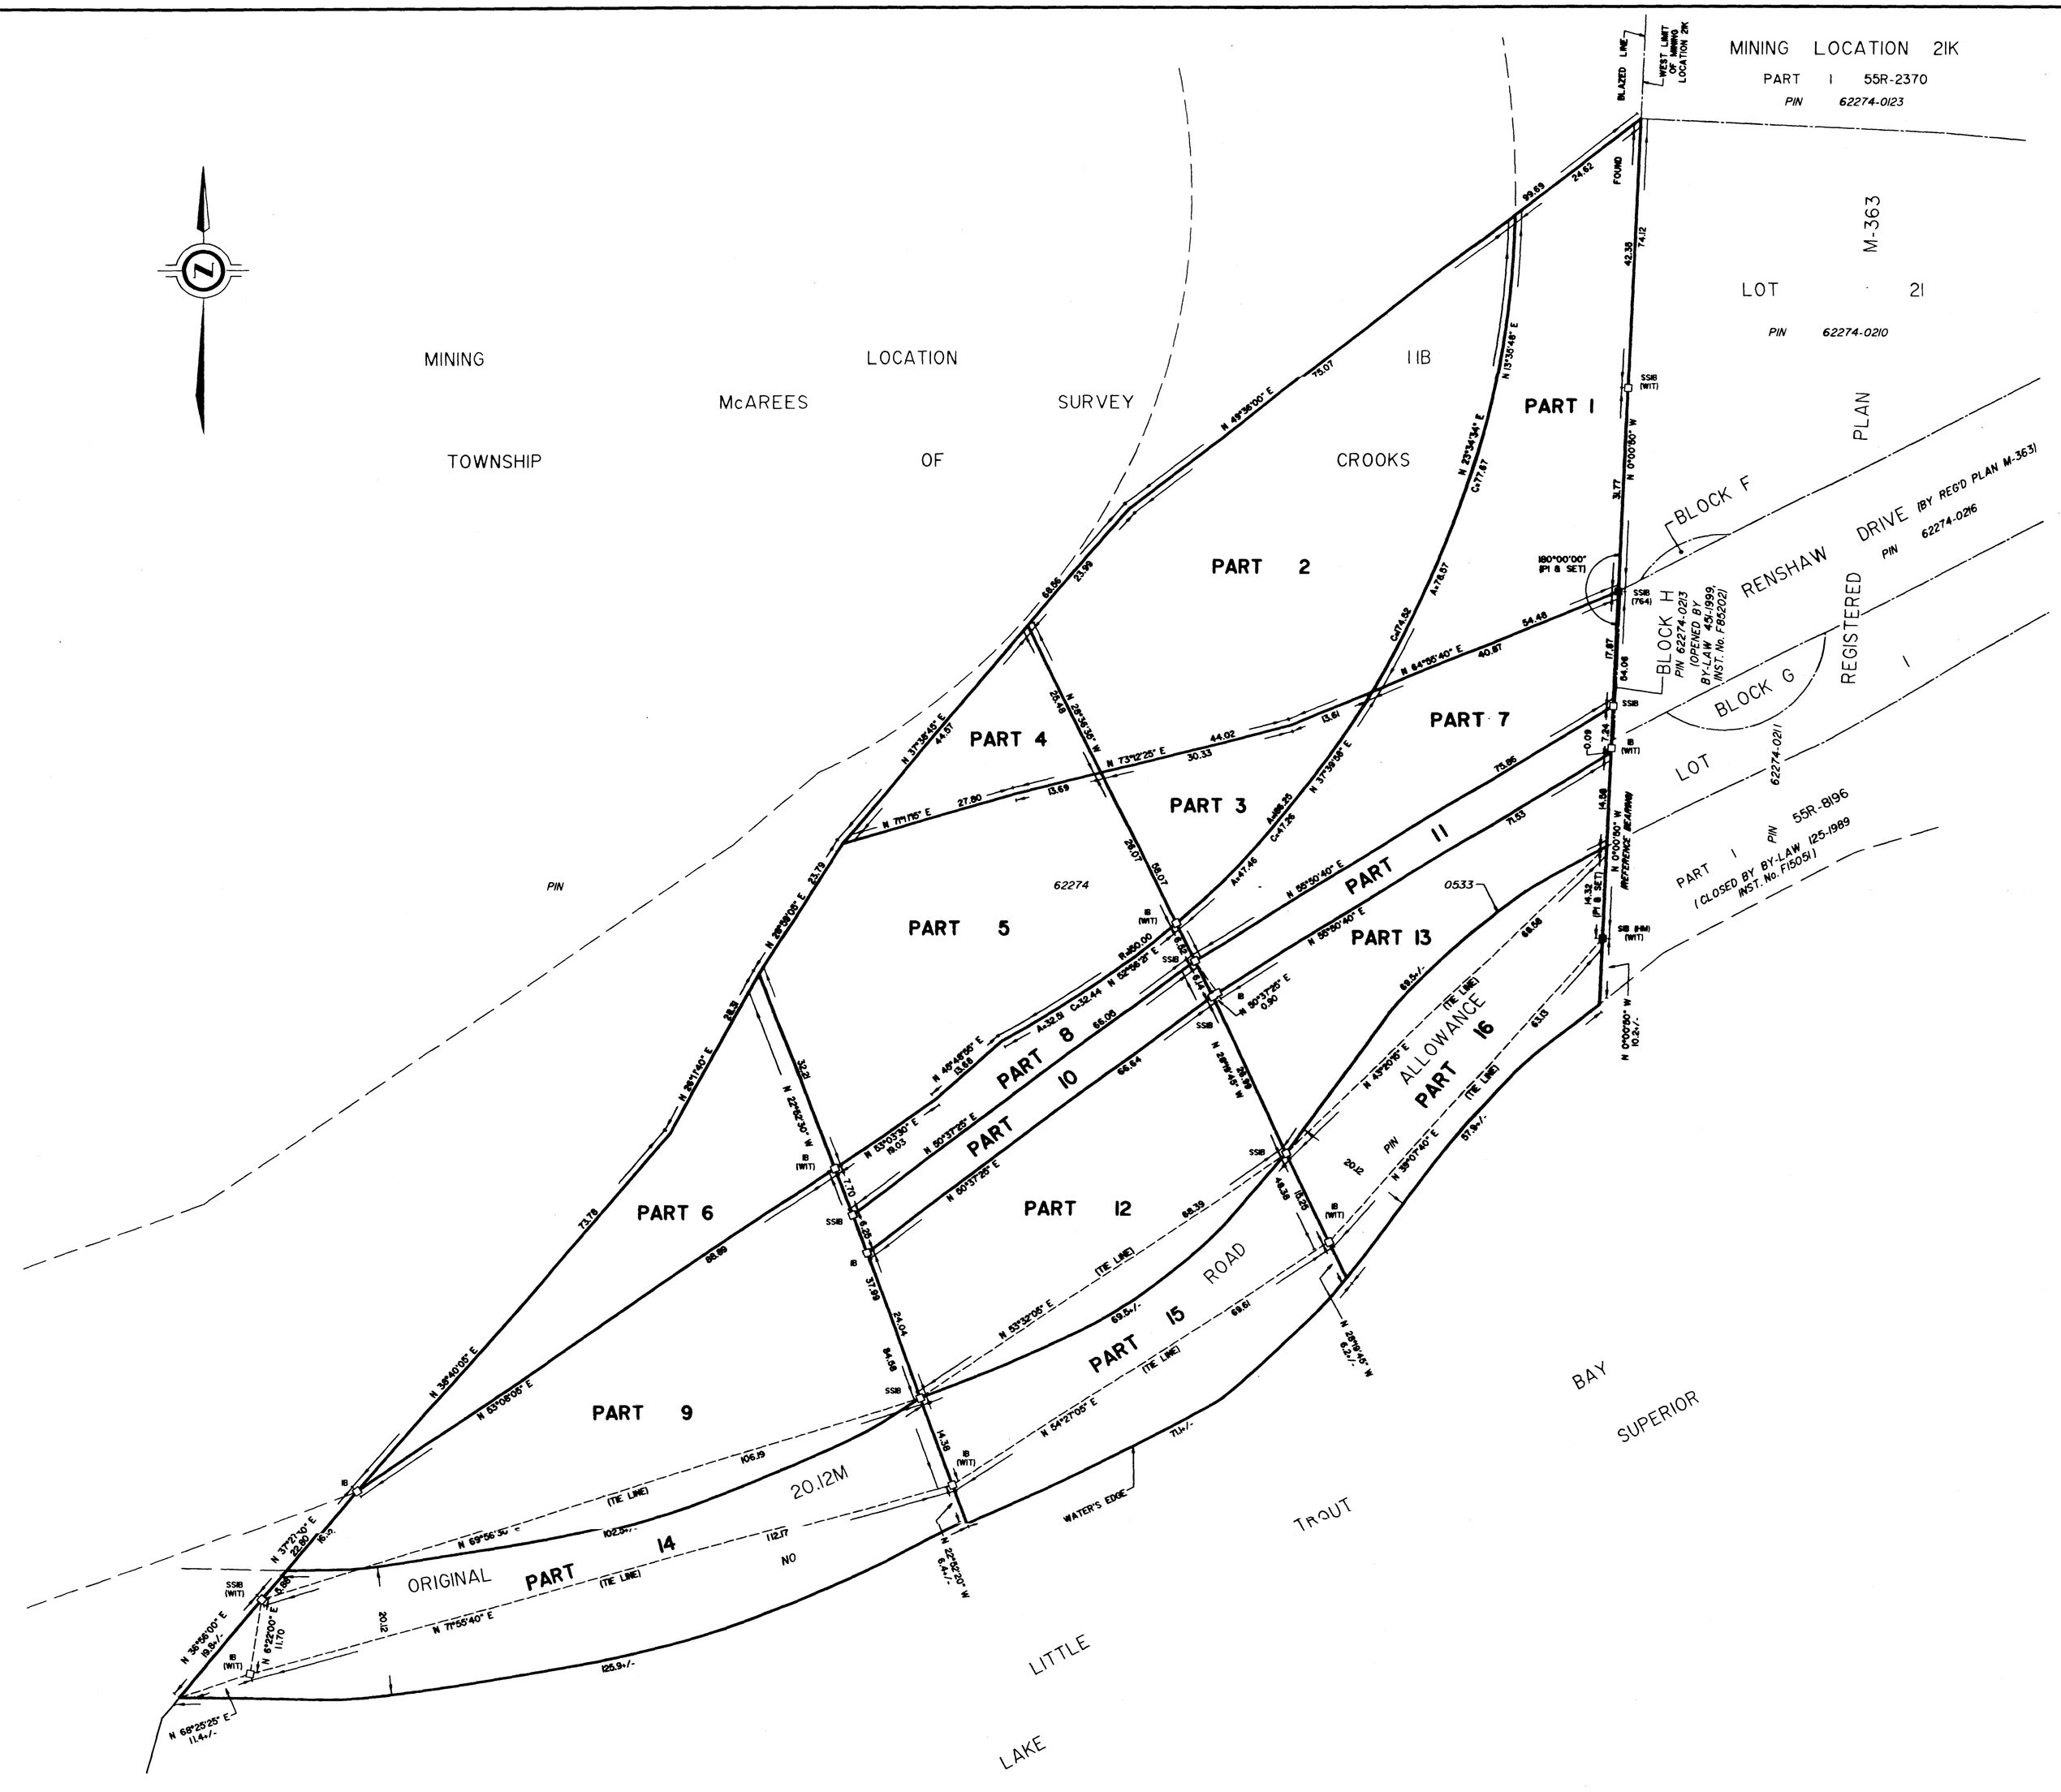

I REQUIRE THIS PLAN TO BE DEPOSITED UNDER THE LAND TITLES ACT.	PLAN 55R-12762
DATE NOVEMBER 3, 2008	RECEIVED AND DEPOSITED
W.E. PARSONS ONTARIO LAND SURVEYOR	DATE 2008-11-04
	A.D. LAND REGISTRAR FOR THE LAND TITLES DIVISION OF THUNDER BAY (No 55)

SCHEDULE

PART	LOT	PLAN/CON	PIN	AREA
1	MINING LOCATION 11B		PART OF 62274-0533	1669 sq m.
2				327 sq m.
3				593 sq m.
4				513 sq m.
5				2154 sq m.
6				1164 sq m.
7				1218 sq m.
8				444 sq m.
9				2582 sq m.
10				398 sq m.
11				445 sq m.
12				1922 sq m.
13				1104 sq m.
14	PART OF ORIGINAL ROAD ALLOWANCE IN FRONT OF MINING LOCATION 11B		NO PIN	2298 sq m.
15				1406 sq m.
16				1275 sq m.

THIS PLAN COMPRISES PART OF PIN 62274-0533.

PLAN OF SURVEY OF
PART OF MINING LOCATION 11B McAREES SURVEY AND 20.117 ROAD ALLOWANCE IN FRONT OF MINING LOCATION 11B
GEOGRAPHIC TOWNSHIP OF CROOKS
NOW IN THE
MUNICIPALITY OF NEEBING
DISTRICT OF THUNDER BAY

SCALE 1 : 500

10 0 10 20 30 metres

J. D. BARNES LIMITED

METRIC DISTANCES SHOWN ON THIS PLAN ARE IN METRES AND CAN BE CONVERTED TO FEET BY DIVIDING BY 0.3048.

NOTES

BEARINGS ARE ASTRONOMIC AND ARE REFERRED TO A PORTION OF THE WESTERLY LIMIT OF REGISTERED PLAN M-363, HAVING A BEARING OF N 0°00'50" W.

■	DENOTES	SURVEY MONUMENT FOUND
□	DENOTES	SURVEY MONUMENT SET
SIB	DENOTES	STANDARD IRON BAR
IB	DENOTES	IRON BAR
WIT	DENOTES	WITNESS
MEAS	DENOTES	MEASURED
764	DENOTES	J.C. KIRKUP, O.L.S.
HM	DENOTES	HOWARD GRAHAM, O.L.S.
PI	DENOTES	REGISTERED PLAN M-363

SURVEYOR'S CERTIFICATE

I CERTIFY THAT:

1. THIS SURVEY AND PLAN ARE CORRECT AND IN ACCORDANCE WITH THE SURVEYS ACT, THE SURVEYORS ACT AND THE LAND TITLES ACT AND THE REGULATIONS MADE UNDER THEM.
2. THE SURVEY WAS COMPLETED ON THE 22ND DAY OF OCTOBER, 2008.

DATE OCTOBER 30, 2008

W.E. PARSONS
ONTARIO LAND SURVEYOR

J.D. BARNES LIMITED
SURVEYING PLANNING MAPPING
LAND INFORMATION SPECIALISTS
1081 WILLIAM STREET, SUITE 102A, THUNDER BAY, ON P7B 6M1
T: (807) 622-4277 F: (807) 626-8048 www.jdbarnes.com

DRAWN BY: K.J.	CHECKED BY: W.E.P.	REFERENCE NO.: 08-32-976-00
FILE: g:\83297600\978rplan-2.dgn		DATED: 03 NOV 2008